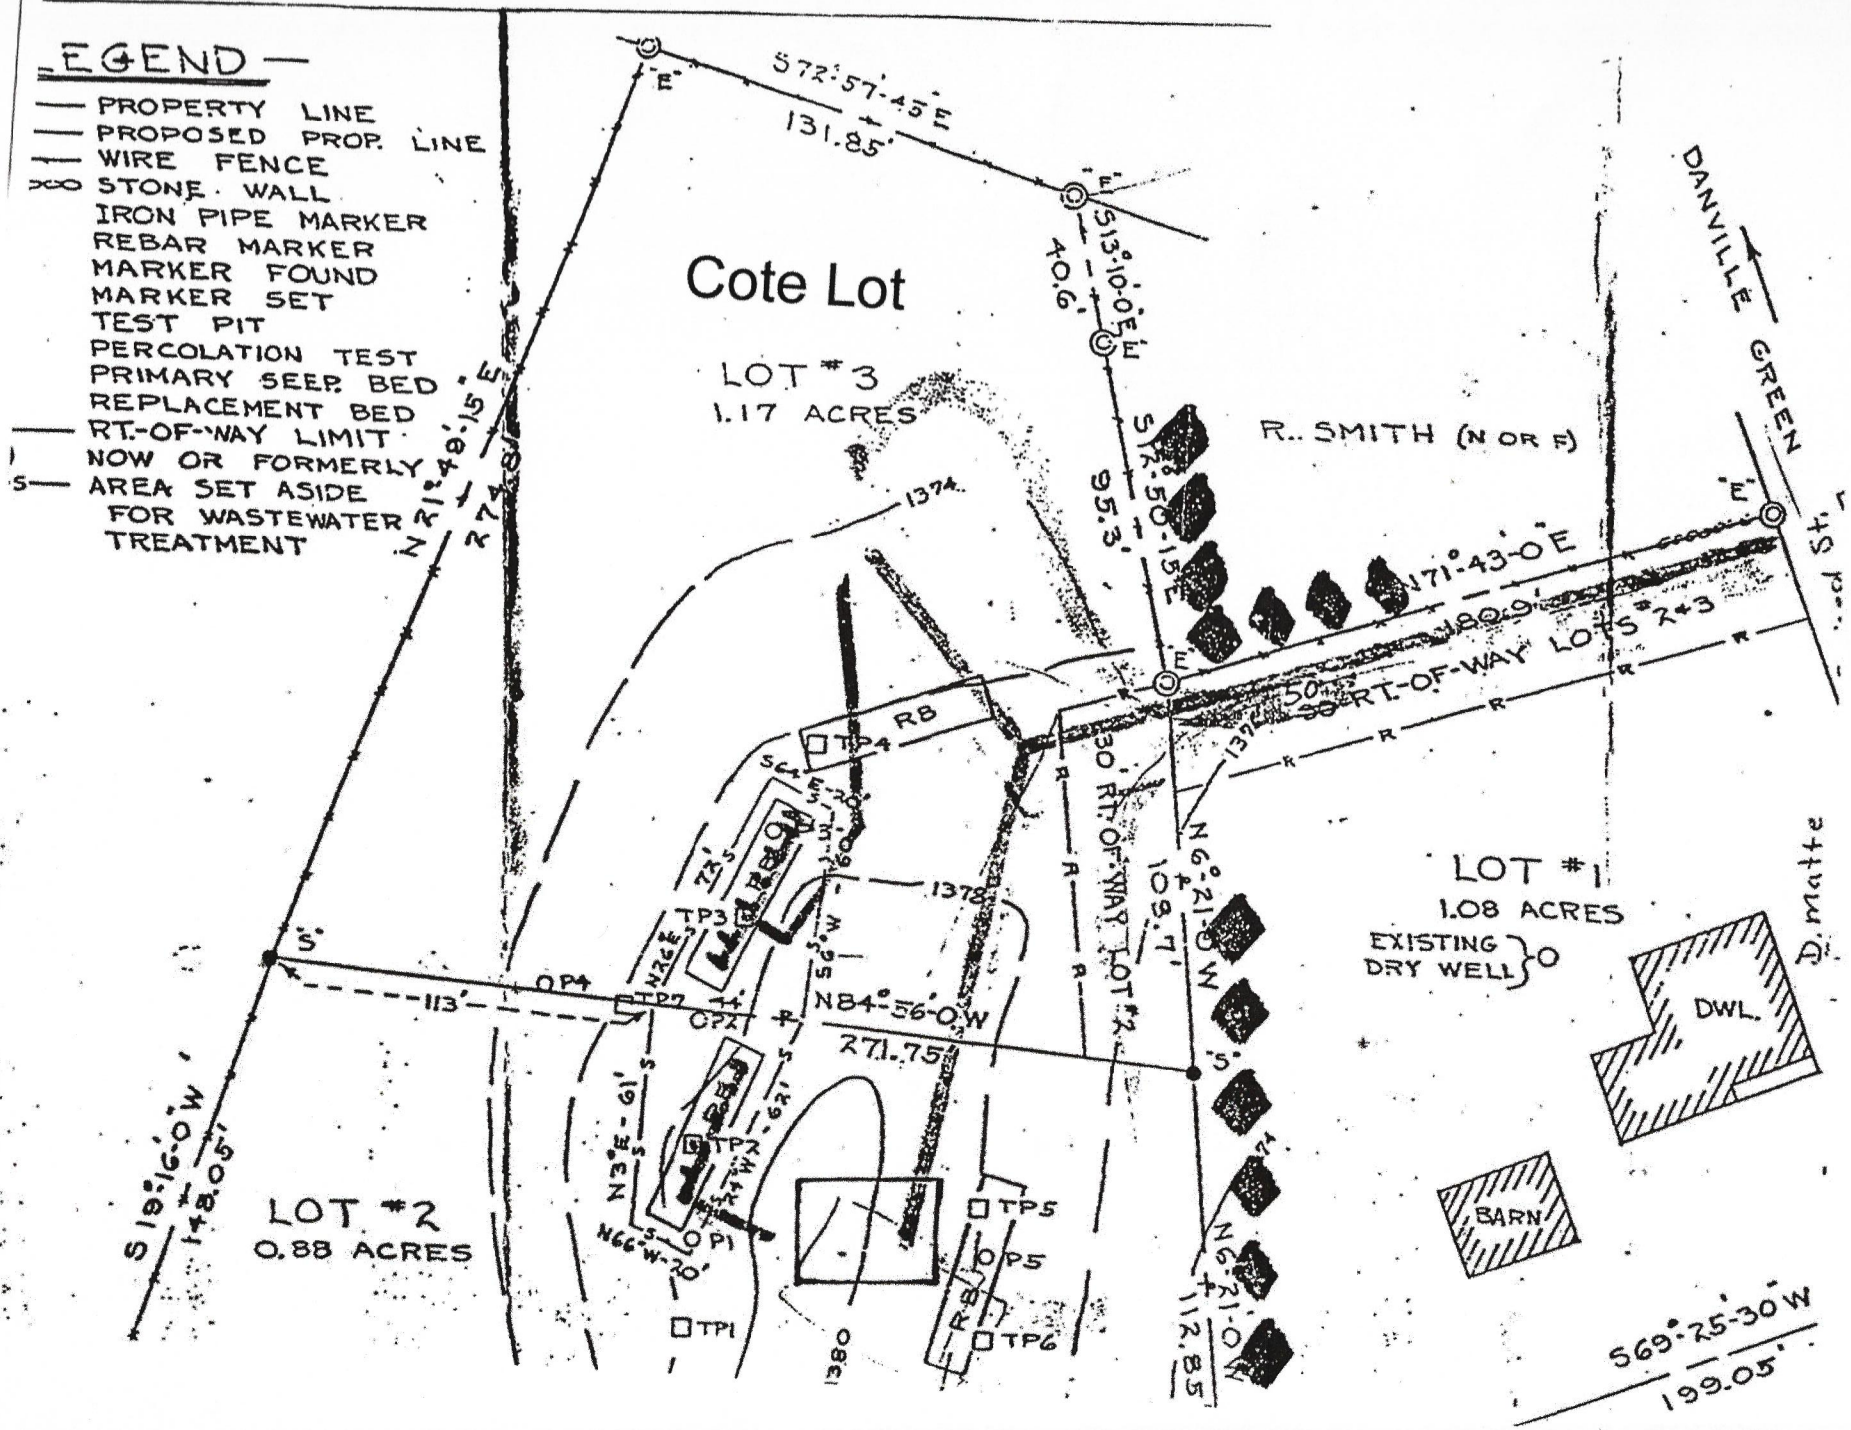
LEGEND
PROPERTY LINE
PROPOSED PROP. LINE
WIRE FENCE
STONE WALL
IRON PIPE MARKER
REBAR MARKER
MARKER FOUND
MARKER SET
TEST PIT
PERCOLATION TEST
PRIMARY SEEP. BED
REPLACEMENT BED
RT.-OF-WAY LIMIT
NOW OR FORMERLY
AREA SET ASIDE FOR WASTEWATER TREATMENT
Cote Lot
LOT #3
1.17 ACRES
LOT #2
0.88 ACRES
LOT #1
1.08 ACRES
EXISTING DRY WELL
DWL
BARN
R. SMITH (N OR F)
DANVILLE GREEN
50' RT.-OF-WAY
130' RT.-OF-WAY
S72°57'45"E
131.85'
S13°10'0"E
40.6'
95.3'
S72°50'15"E
171°43'0"E
N6°21'0"W
109.7'
N84°56'0"W
271.75'
S19°16'0"W
148.05'
N21°48'15"E
274'
S69°25'30"W
199.05'
TP1
TP2
TP3
TP4
TP5
TP6
TP7
OP1
OP2
OP3
OP4
OP5
RB
1374
1378
1380